SEI
SOUTHEASTERN ENGINEERING, INC.

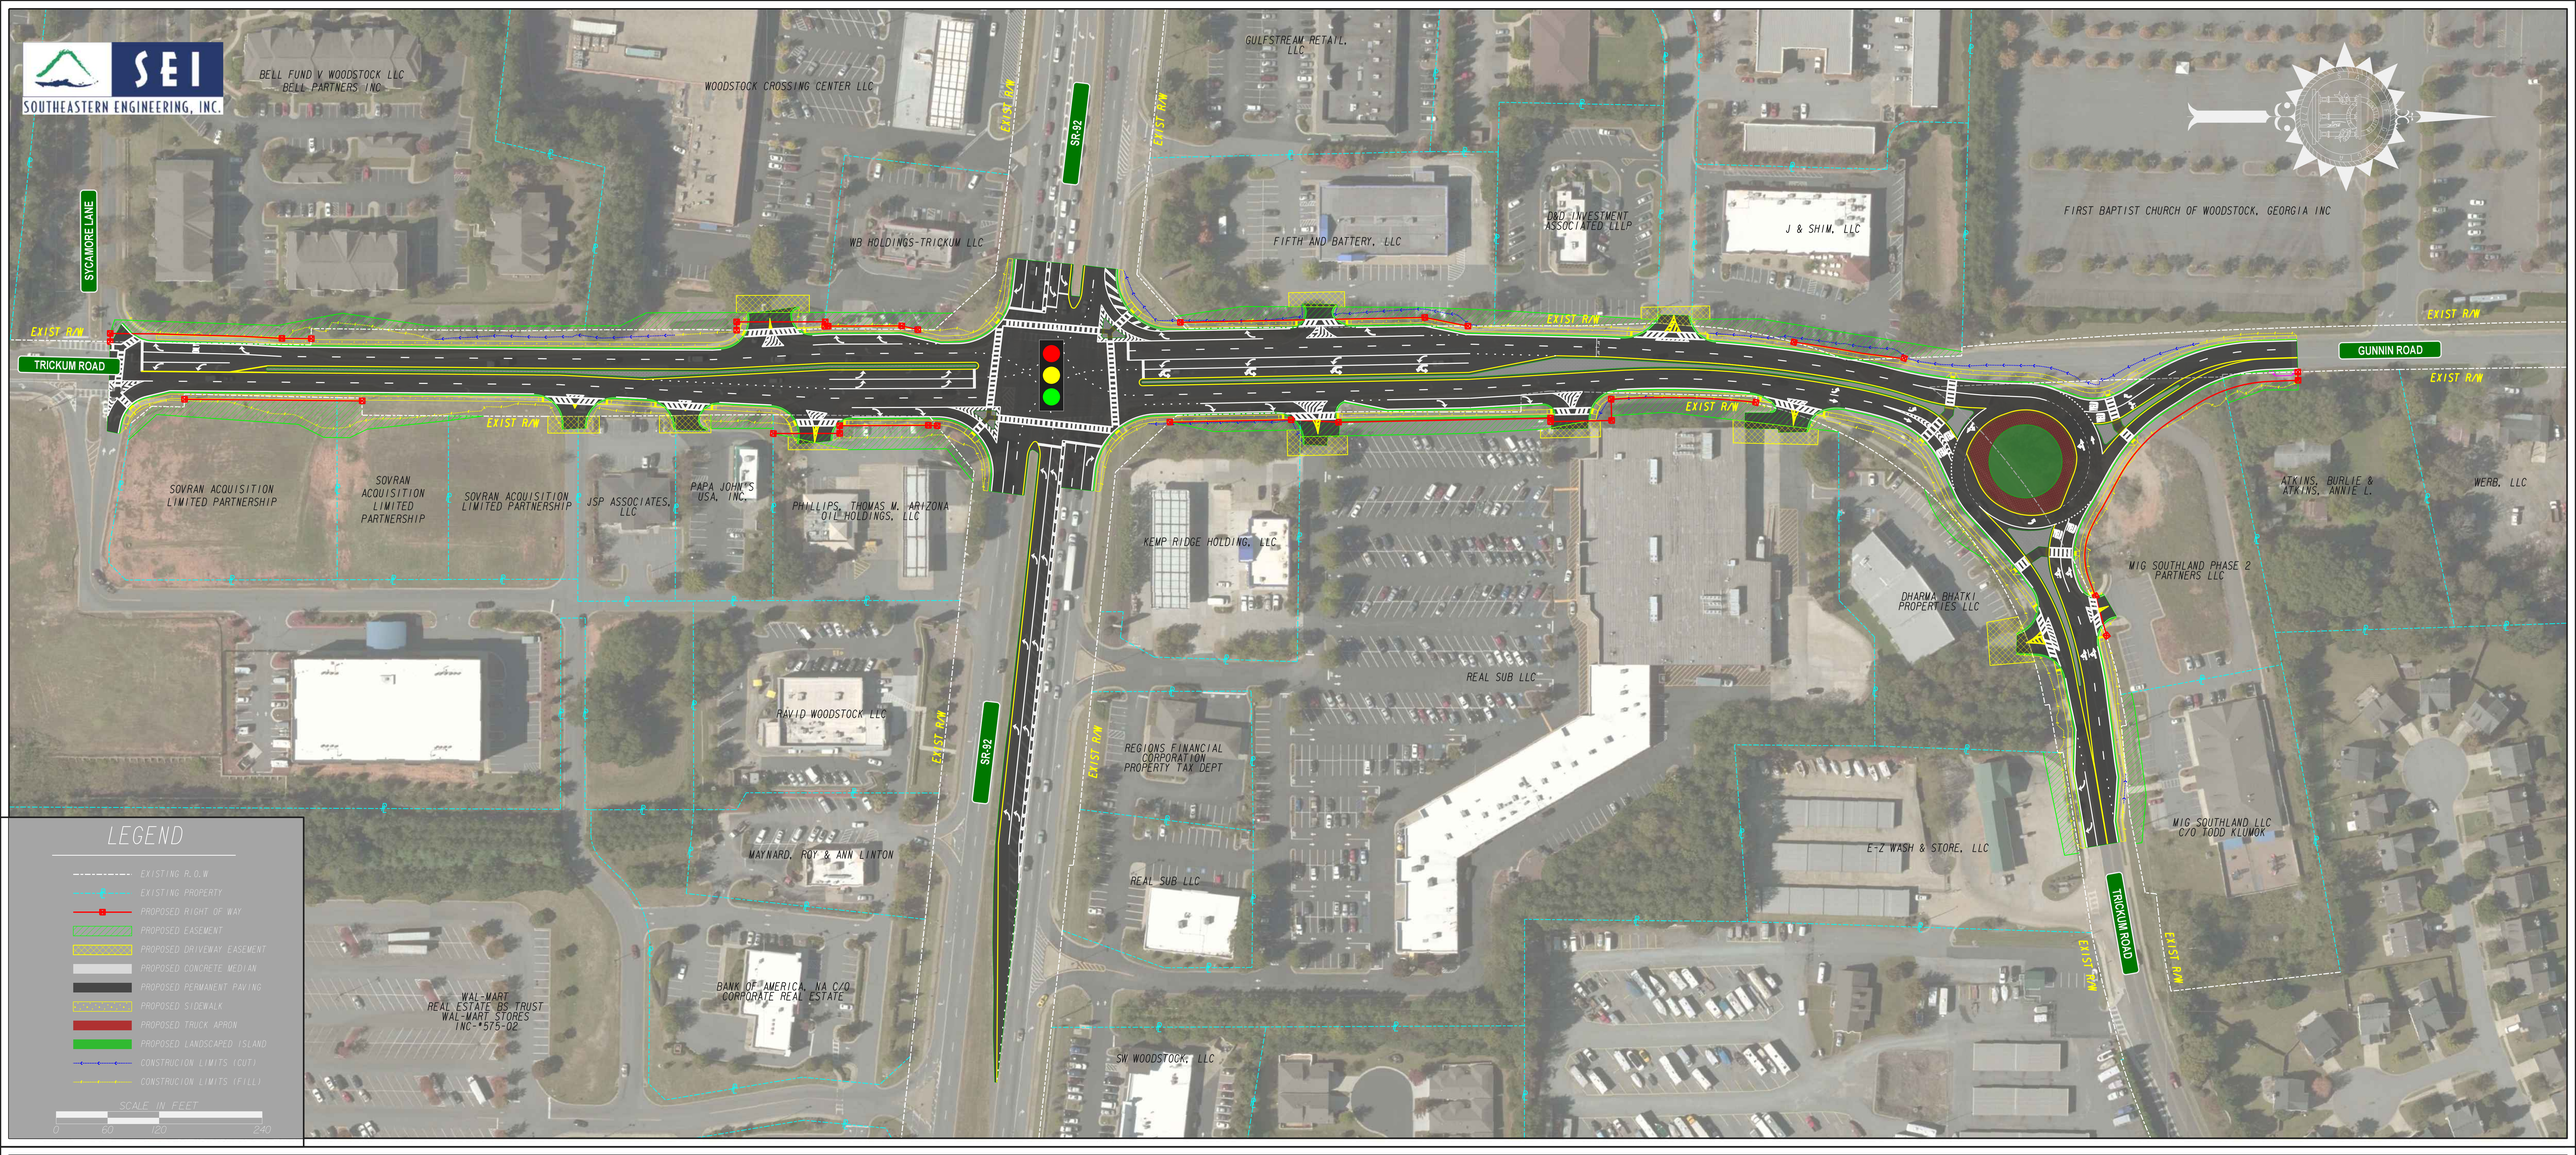

GDOT
Georgia Department of Transportation

TRICKUM ROAD AT SR-92 INTERSECTION IMPROVEMENTS

GDOT PI #0016365

Cherokee County 1831 GEORGIA

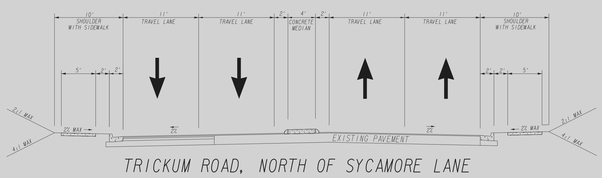

TRICKUM ROAD, NORTH OF SYCAMORE LANE

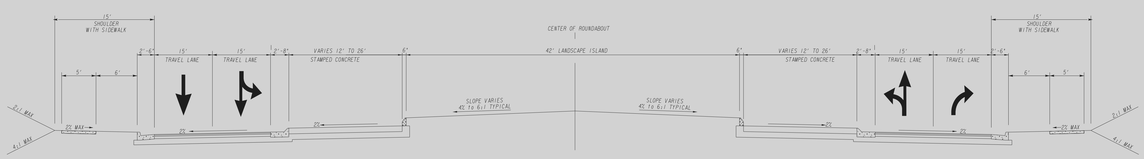

TRICKUM ROAD/GUNNIN ROAD ROUNDABOUT

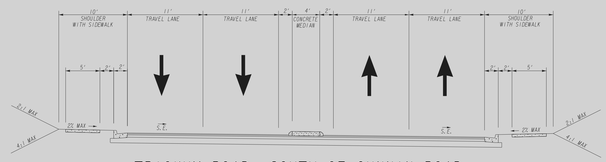

TRICKUM ROAD, SOUTH OF GUNNIN ROAD

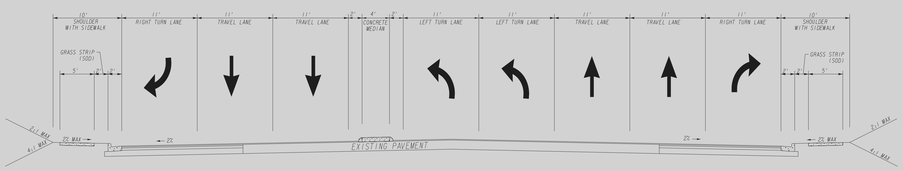

TRICKUM ROAD, SOUTH OF SR-92

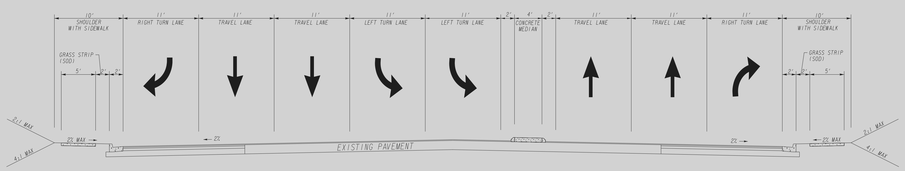

TRICKUM ROAD, NORTH OF SR-92

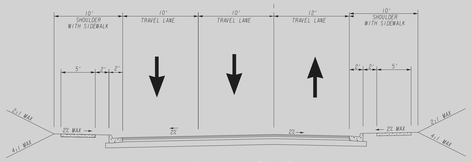

GUNNIN ROAD

DATE: 4/30/2020